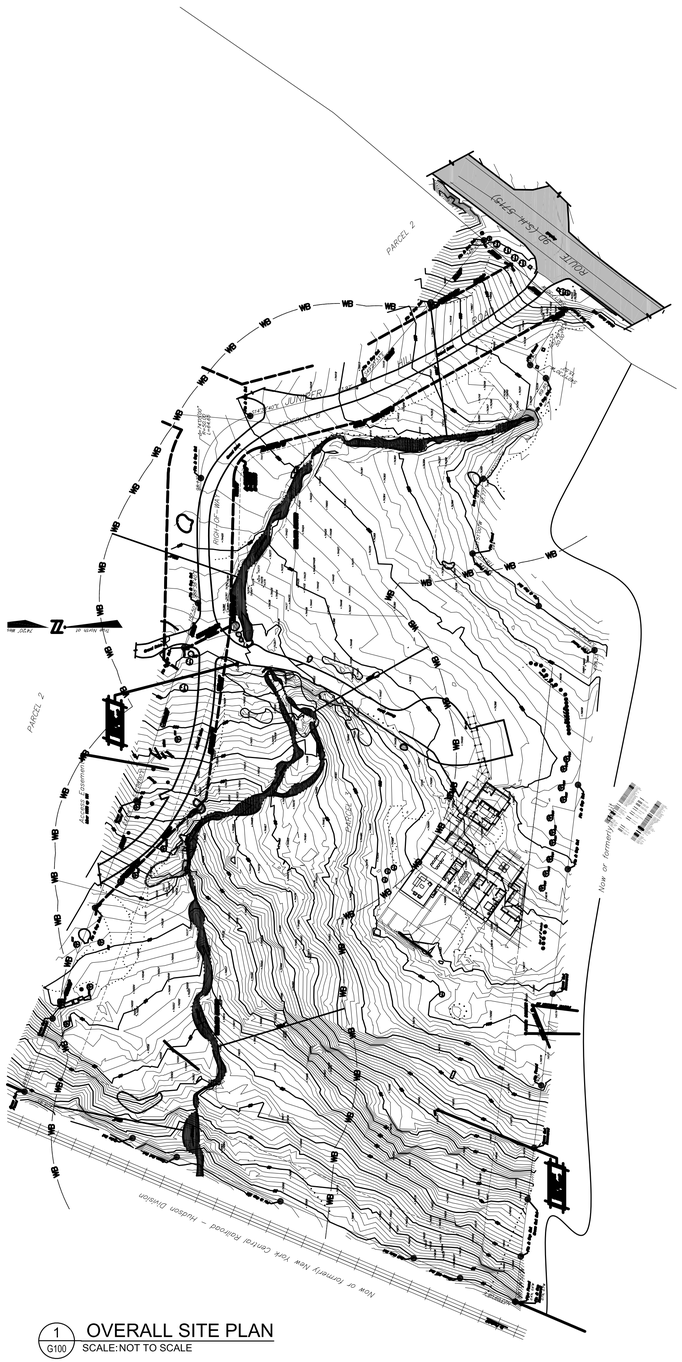

1 G100 OVERALL SITE PLAN
SCALE: NOT TO SCALE

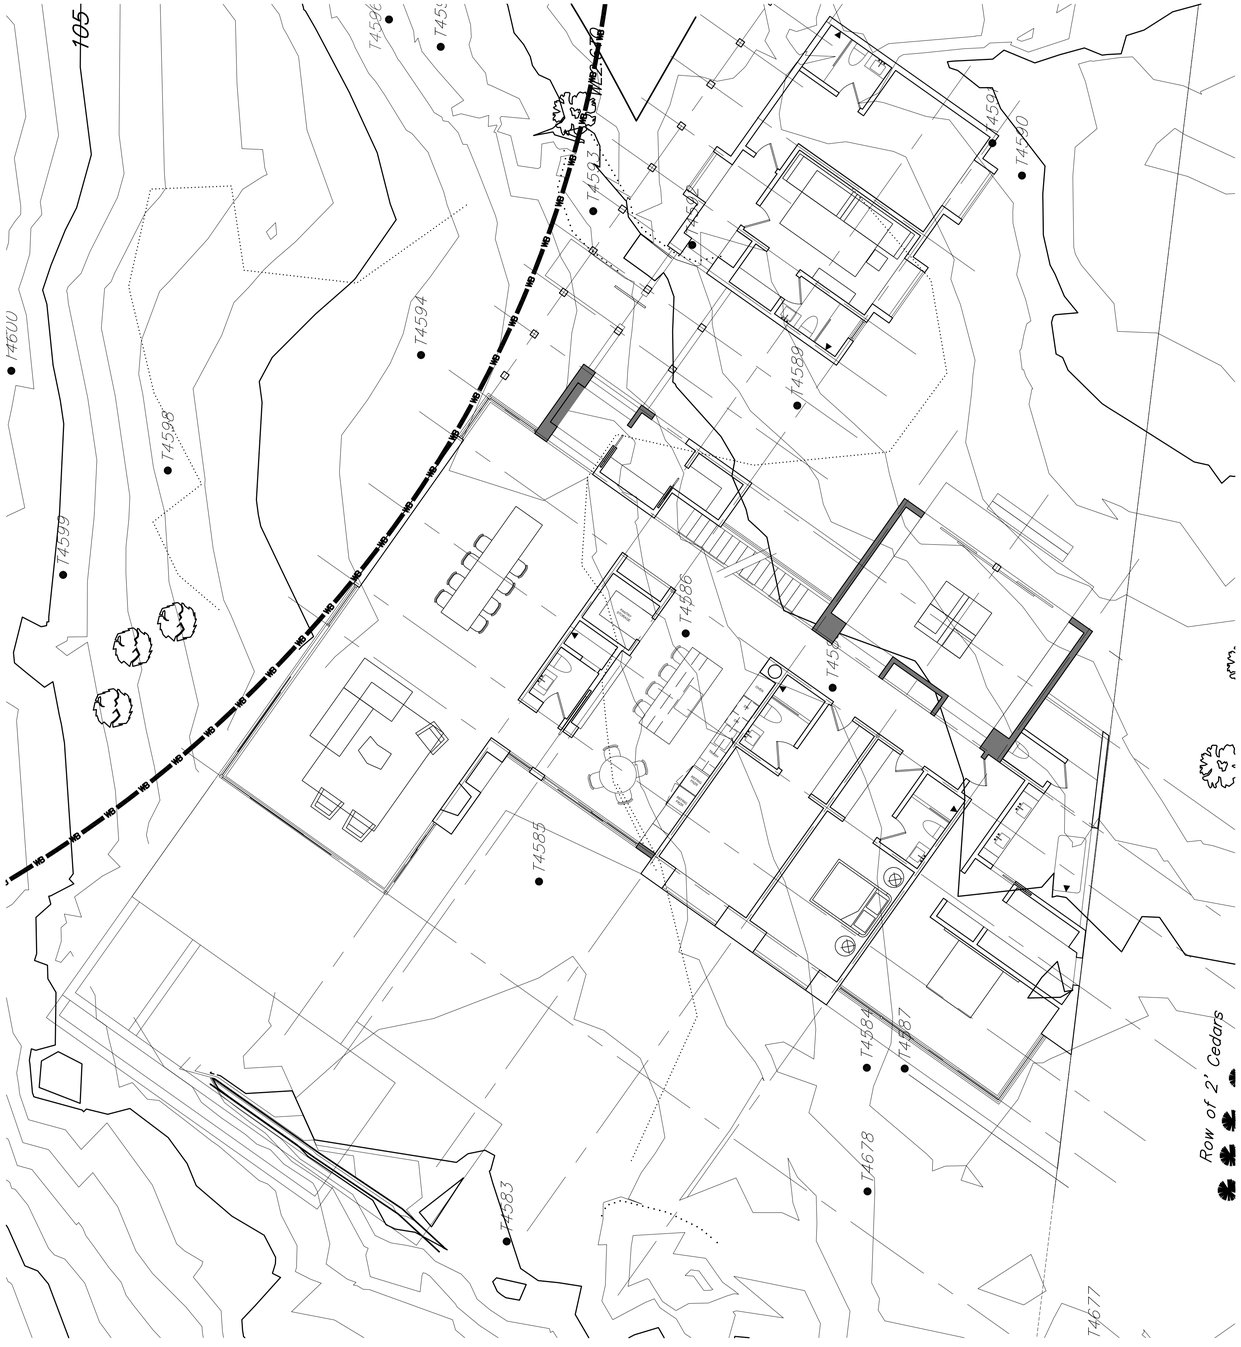

2 G100 SITE PLAN
SCALE: NOT TO SCALE

ARCHITECTURE + DESIGN
154 GRAND STREET NEW YORK, NY 10013

PROJECT

ARNAUD-SANTELISES RESIDENCE

5 JUNIPER HILL ROAD
GARRISON, NY 10524

PLOT PLAN

NO.	REVISION	DATE

THE INFORMATION IN THIS PLAN, ITS DESIGN COMPOSITION, PROGRAM DISTRIBUTION AND DETAILS, ARE THE INTELLECTUAL PROPERTY OF JT ARCHITECTURE + DESIGN AND SHALL NOT BE REUSED, COPIED OR MODIFIED FOR ANY USE OR LOCATION OTHER THAN THAT ORIGINALLY INTENDED WITHOUT THE WRITTEN CONSENT OF ARCHITECT.

DWG TITLE:

SITE PLAN

SCALE: 1'-0" = 3/16"	DATE:
SEAL & SIGNATURE	DWG NO: G-100.00
	SHEET NO: