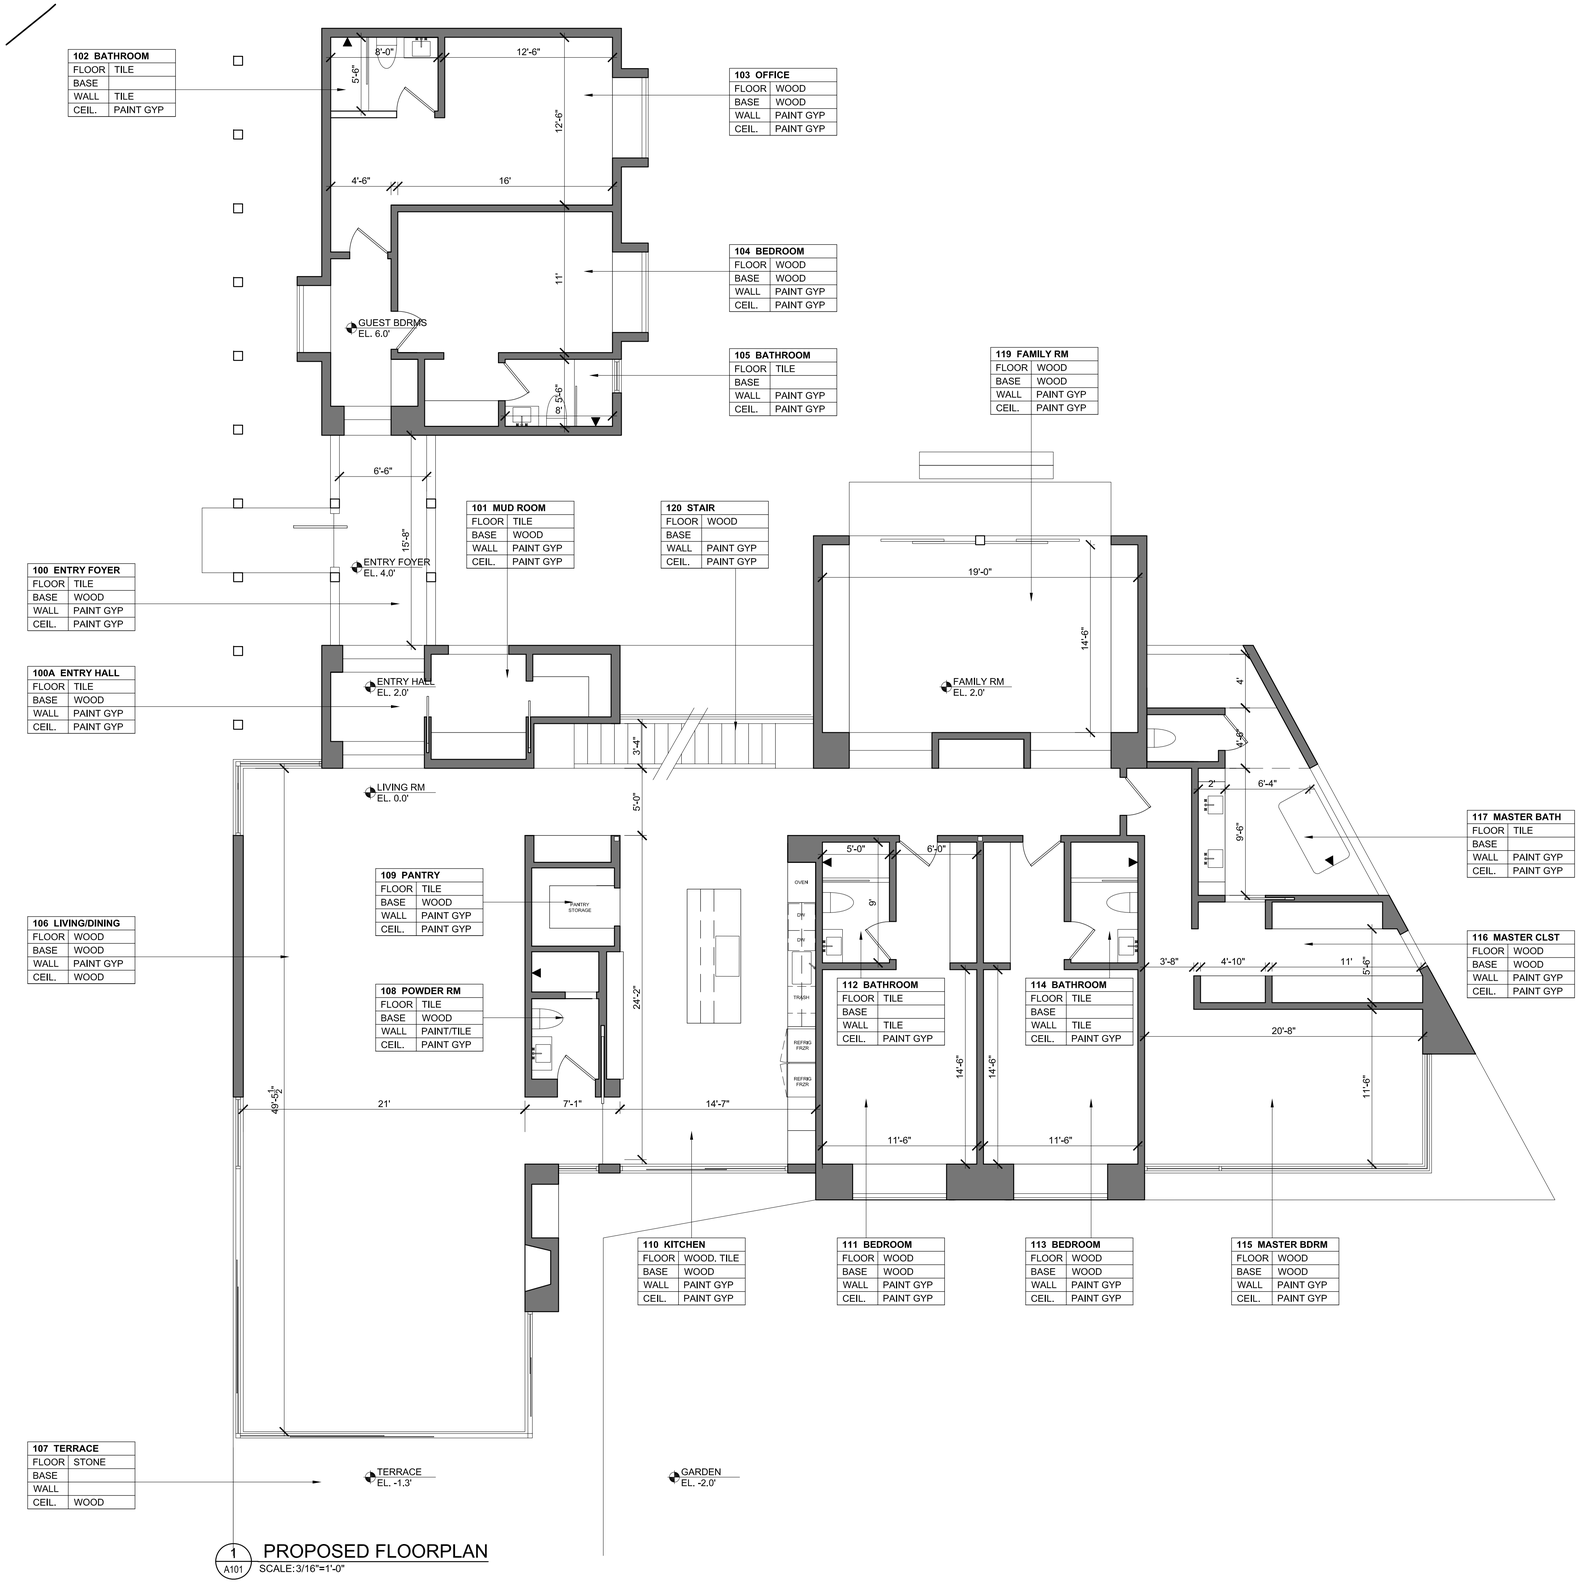

1 A101 PROPOSED FLOORPLAN
SCALE:3/16"=1'-0"

ARCHITECTURE + DESIGN
154 GRAND STREET NEW YORK, NY 10013

PROJECT

ARNAUD-SANTELISES RESIDENCE

5 JUNIPER HILL ROAD
GARRISON, NY 10524

PLOT PLAN

NO.	REVISION	DATE

THE INFORMATION IN THIS PLAN, ITS DESIGN COMPOSITION, PROGRAM DISTRIBUTION AND DETAILS, ARE THE INTELLECTUAL PROPERTY OF JT ARCHITECTURE + DESIGN AND SHALL NOT BE REUSED, COPIED OR MODIFIED FOR ANY USE OR LOCATION OTHER THAN THAT ORIGINALLY INTENDED WITHOUT THE WRITTEN CONSENT OF ARCHITECT.

DWG TITLE:

PROPOSED FLOOR PLAN

SCALE: 1'-0" = 3/16"

DATE:

SEAL & SIGNATURE

DWG NO:

A-101.00

SHEET NO: